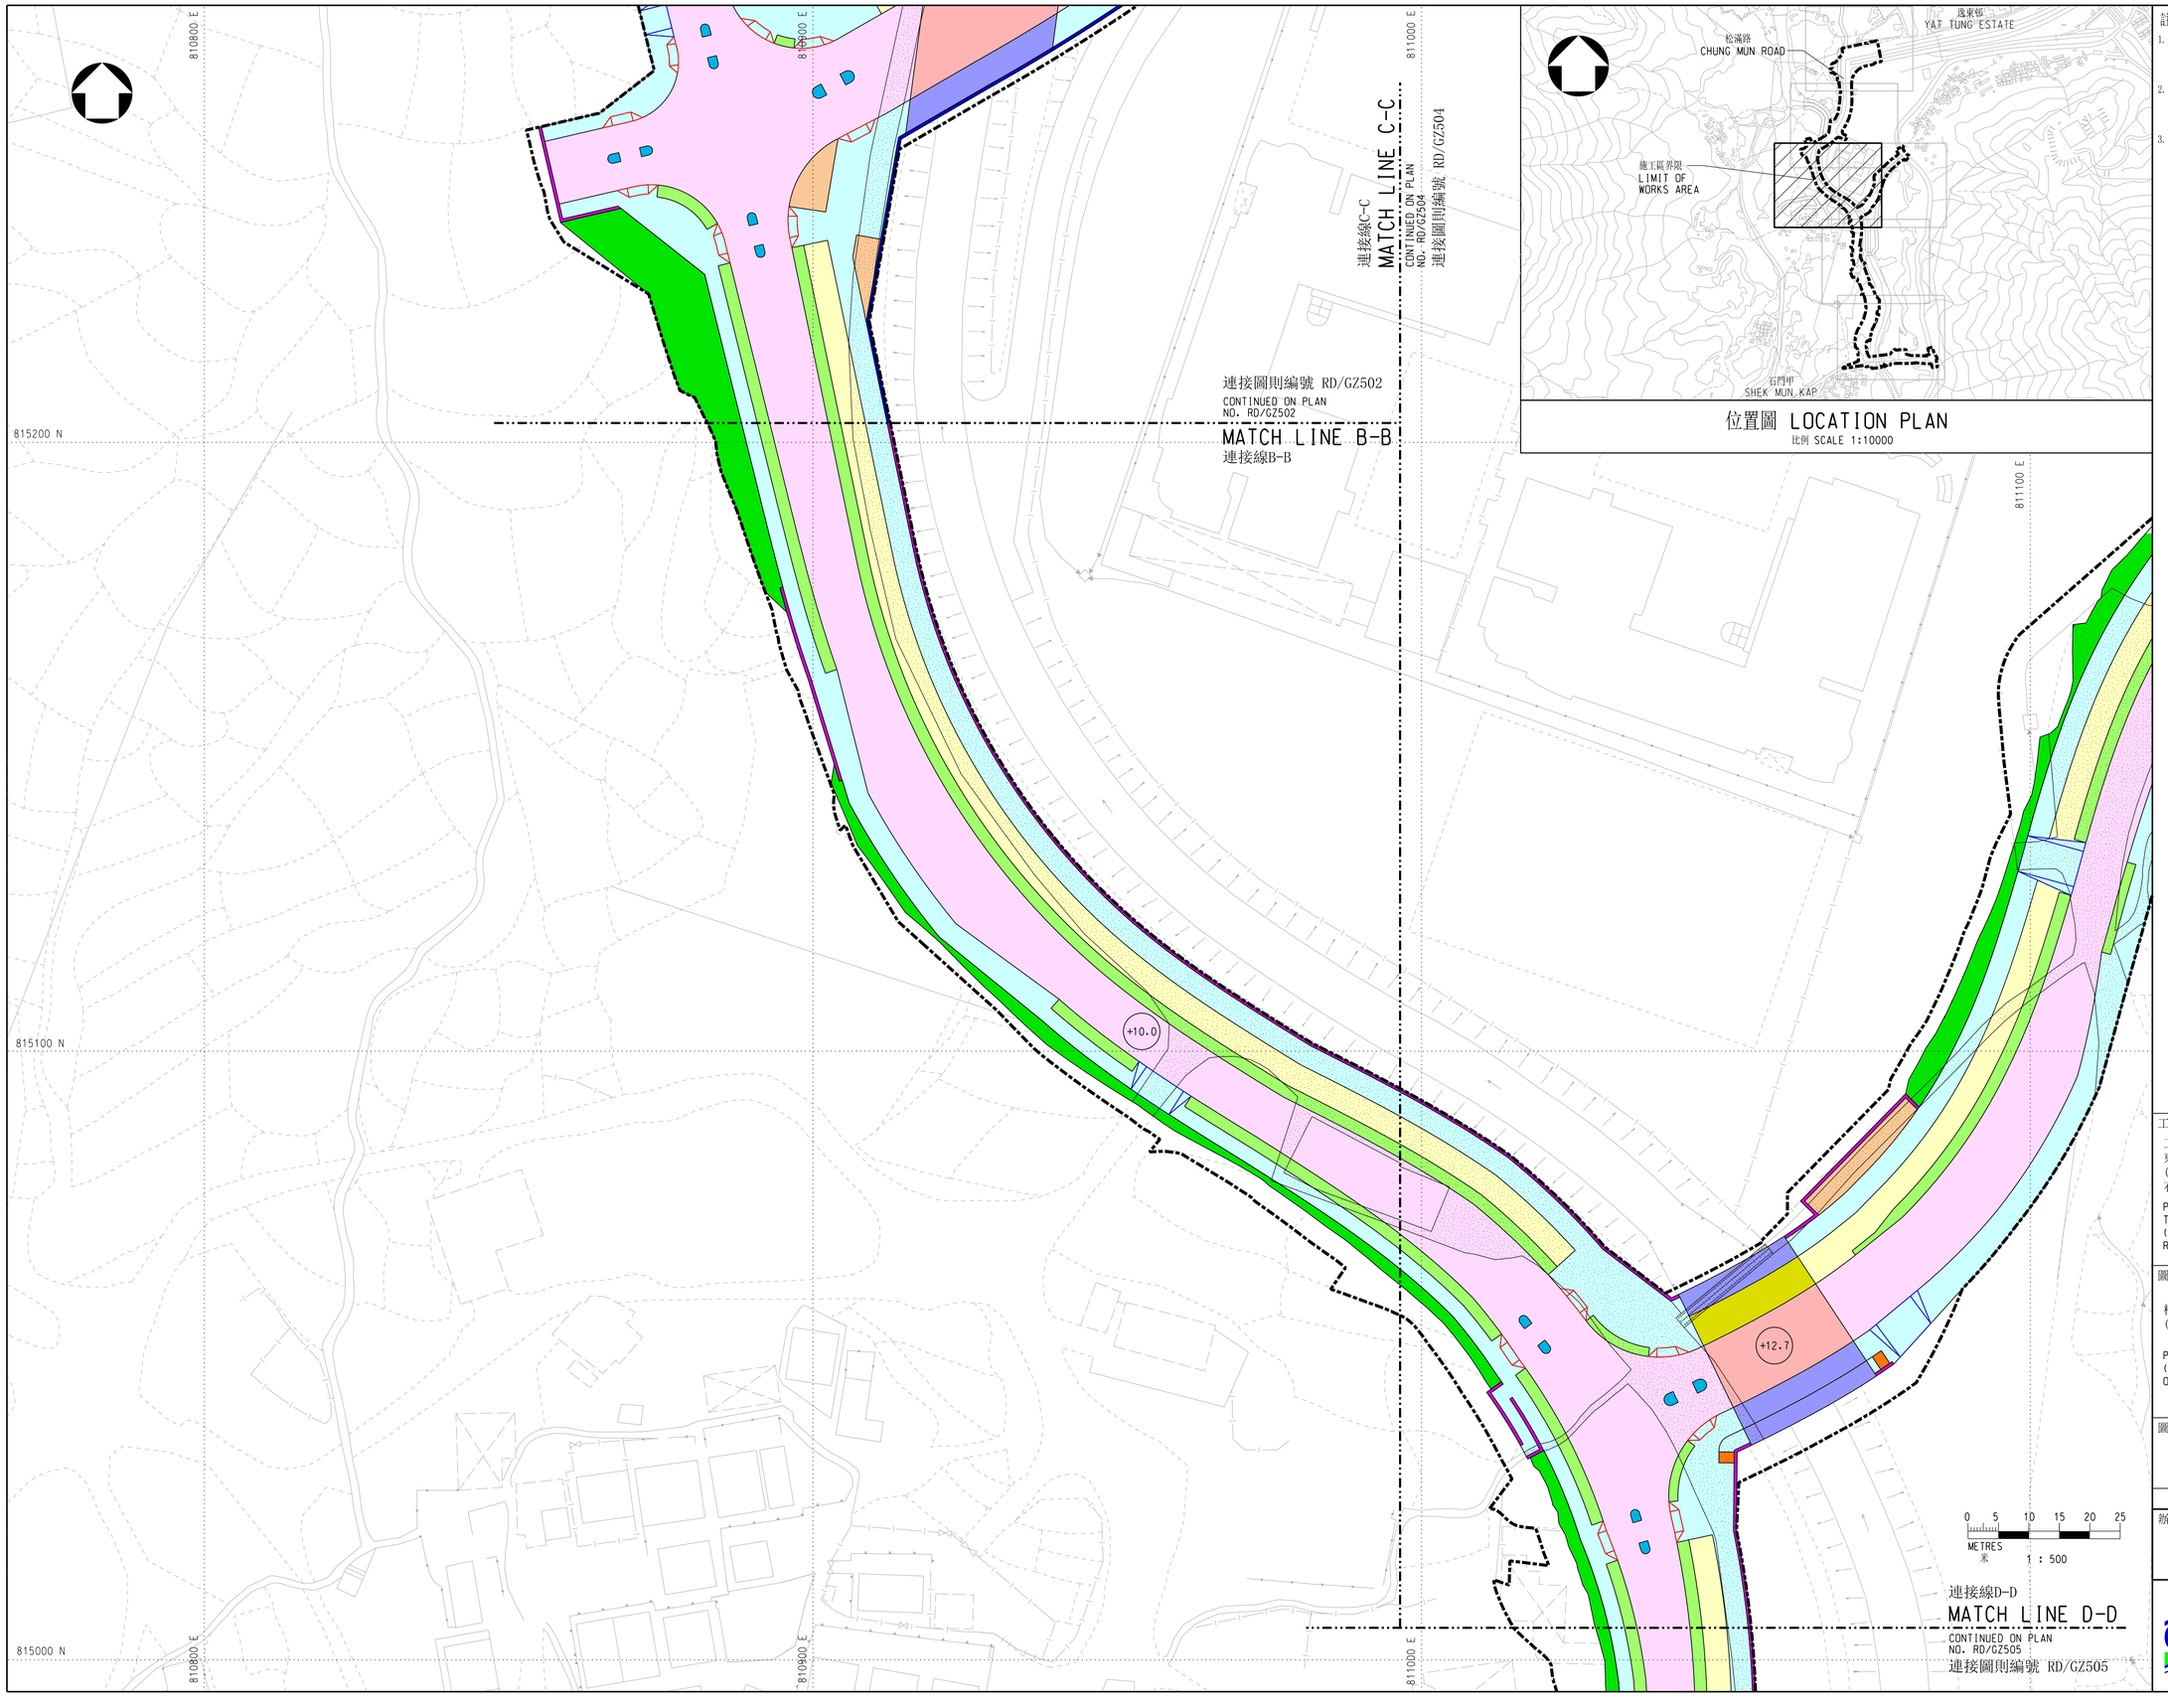

位置圖 LOCATION PLAN

比例 SCALE 1:10000

註釋 NOTES:

1. 除在其他方面指定外，全部以米為量度單位。
   ALL DIMENSIONS ARE IN METRES UNLESS OTHERWISE STATED.
2. 所有水平均為約數，以米為單位，並在香港主水平基準上。
   ALL LEVELS ARE APPROXIMATE VALUES AND IN METRES ABOVE HONG KONG PRINCIPAL DATUM.
3. 如有需要，施工區界限內部分現有地面行車道、地面行人路、地面單車徑、地面美化市容地帶、樓梯和地面路中預留帶/安全島或會分階段暫時封閉。
   SECTIONS OF THE EXISTING AT-GRADE CARRIAGEWAYS, AT-GRADE FOOTPATHS, AT-GRADE CYCLE TRACKS, AT-GRADE AMENITY AREAS, STAIRCASE AND AT-GRADE CENTRAL RESERVE / TRAFFIC ISLAND WITHIN THE LIMIT OF WORKS AREA MAY BE TEMPORARILY CLOSED IN PHASES AS AND WHEN REQUIRED.

工程名稱 PROJECT TITLE

工務計劃項目第7786CL號
東涌新市鎮擴展
(裕東路、松滿路、L29號公路、L30號公路及石門甲道道路工程)

PWP ITEM NO. 7786CL
TUNG CHUNG NEW TOWN EXTENSION
(ROAD WORKS AT YU TUNG ROAD, CHUNG MUN ROAD, ROAD L29, ROAD L30 AND SHEK MUN KAP ROAD)

圖則名稱 PLAN TITLE

根據《道路(工程、使用及補償)條例》(第370章)而在憲報公布之圖則

PLAN FOR GAZETTING UNDER ROADS (WORKS, USE AND COMPENSATION) ORDINANCE (CHAPTER 370)

圖則編號 PLAN NO.	比例 SCALE
RD/GZ503	1:500@A1

版權所有 COPYRIGHT RESERVED

辦事處 OFFICE

可持續大嶼辦事處
SUSTAINABLE LANTAU OFFICE

土木工程拓展署
CIVIL ENGINEERING AND DEVELOPMENT DEPARTMENT

A1 594x841